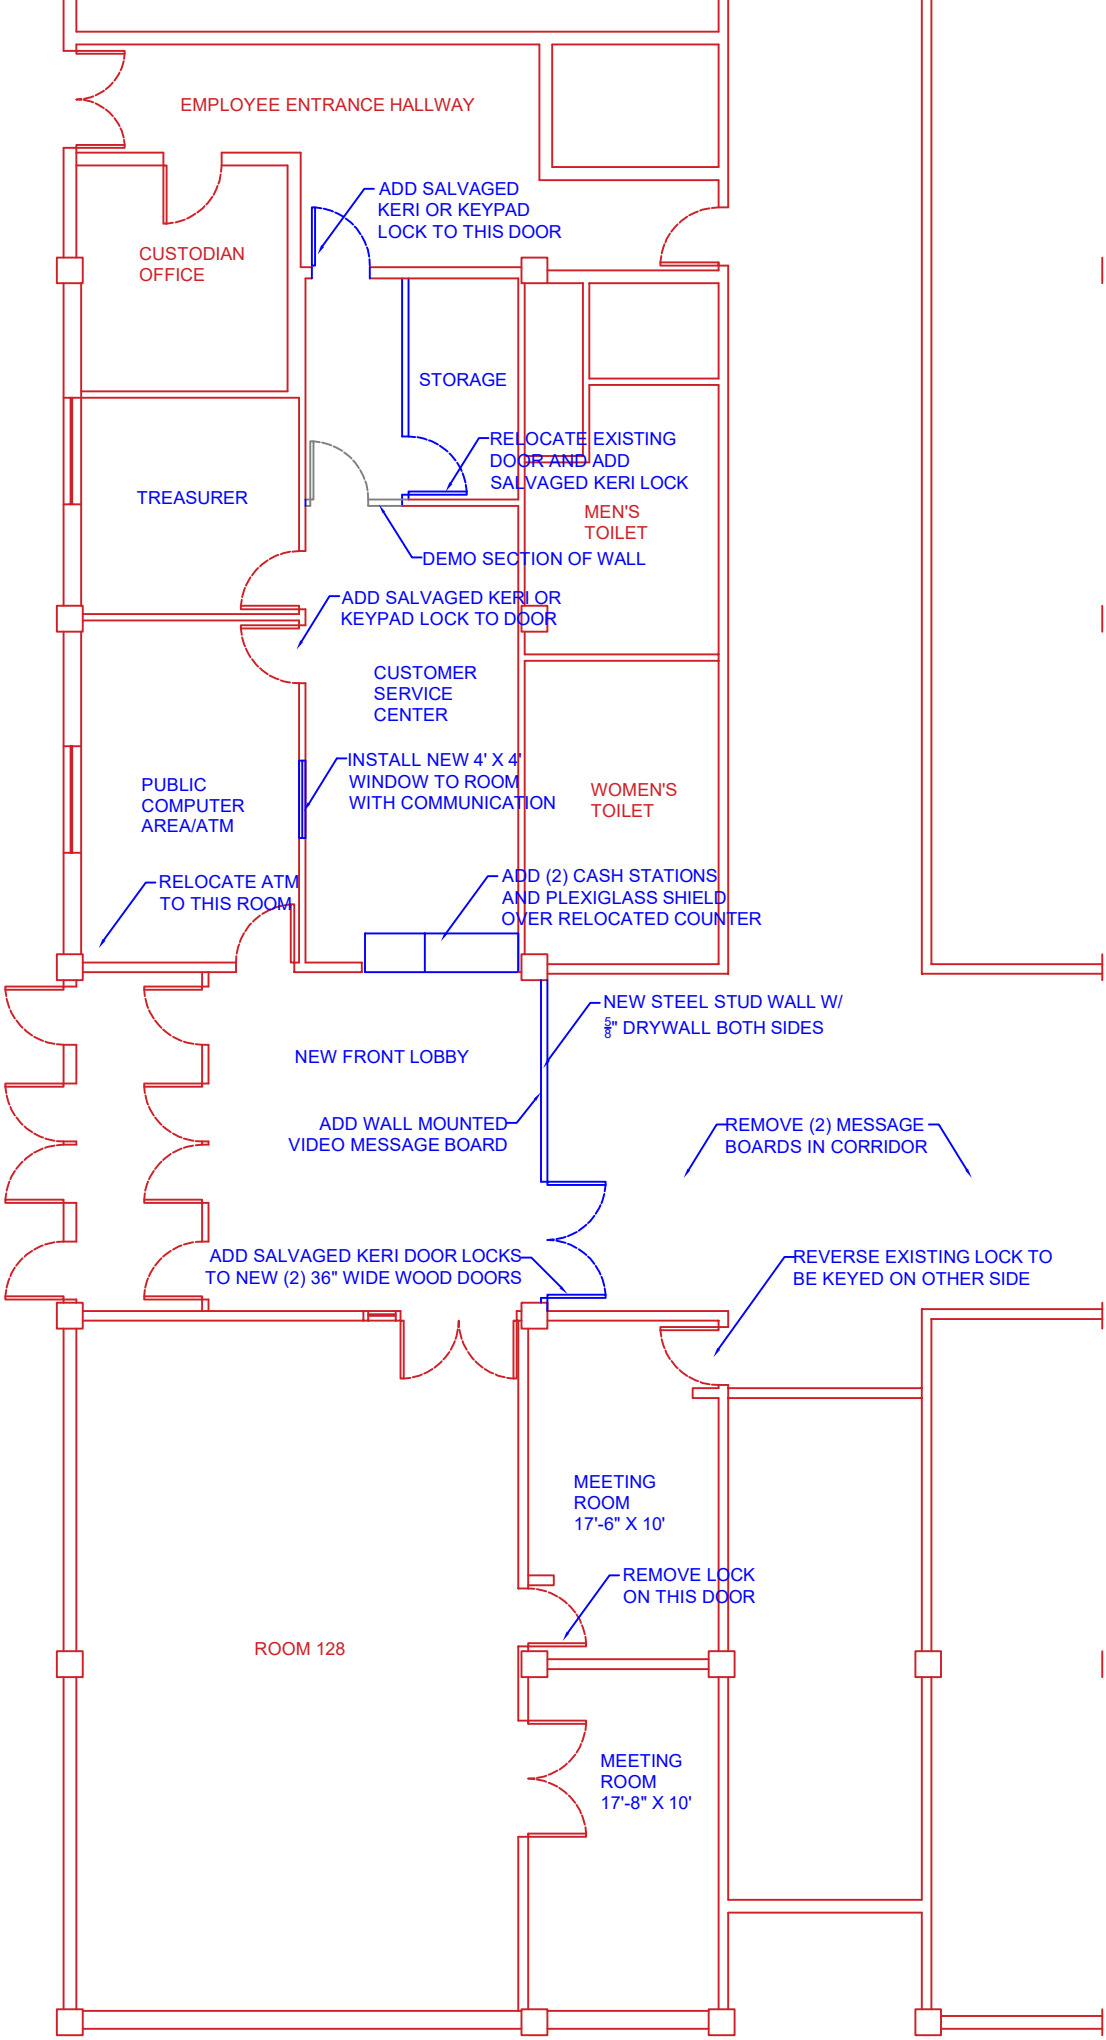
EMPLOYEE ENTRANCE HALLWAY
ADD SALVAGED KERI OR KEYPAD LOCK TO THIS DOOR
CUSTODIAN OFFICE
STORAGE
RELOCATE EXISTING DOOR AND ADD SALVAGED KERI LOCK
TREASURER
MEN'S TOILET
DEMO SECTION OF WALL
ADD SALVAGED KERI OR KEYPAD LOCK TO DOOR
CUSTOMER SERVICE CENTER
INSTALL NEW 4' X 4' WINDOW TO ROOM WITH COMMUNICATION
PUBLIC COMPUTER AREA/ATM
WOMEN'S TOILET
RELOCATE ATM TO THIS ROOM
ADD (2) CASH STATIONS AND PLEXIGLASS SHIELD OVER RELOCATED COUNTER
NEW STEEL STUD WALL W/ 5/8" DRYWALL BOTH SIDES
NEW FRONT LOBBY
ADD WALL MOUNTED VIDEO MESSAGE BOARD
REMOVE (2) MESSAGE BOARDS IN CORRIDOR
ADD SALVAGED KERI DOOR LOCKS TO NEW (2) 36" WIDE WOOD DOORS
REVERSE EXISTING LOCK TO BE KEYED ON OTHER SIDE
MEETING ROOM 17'-6" X 10'
REMOVE LOCK ON THIS DOOR
ROOM 128
MEETING ROOM 17'-8" X 10'