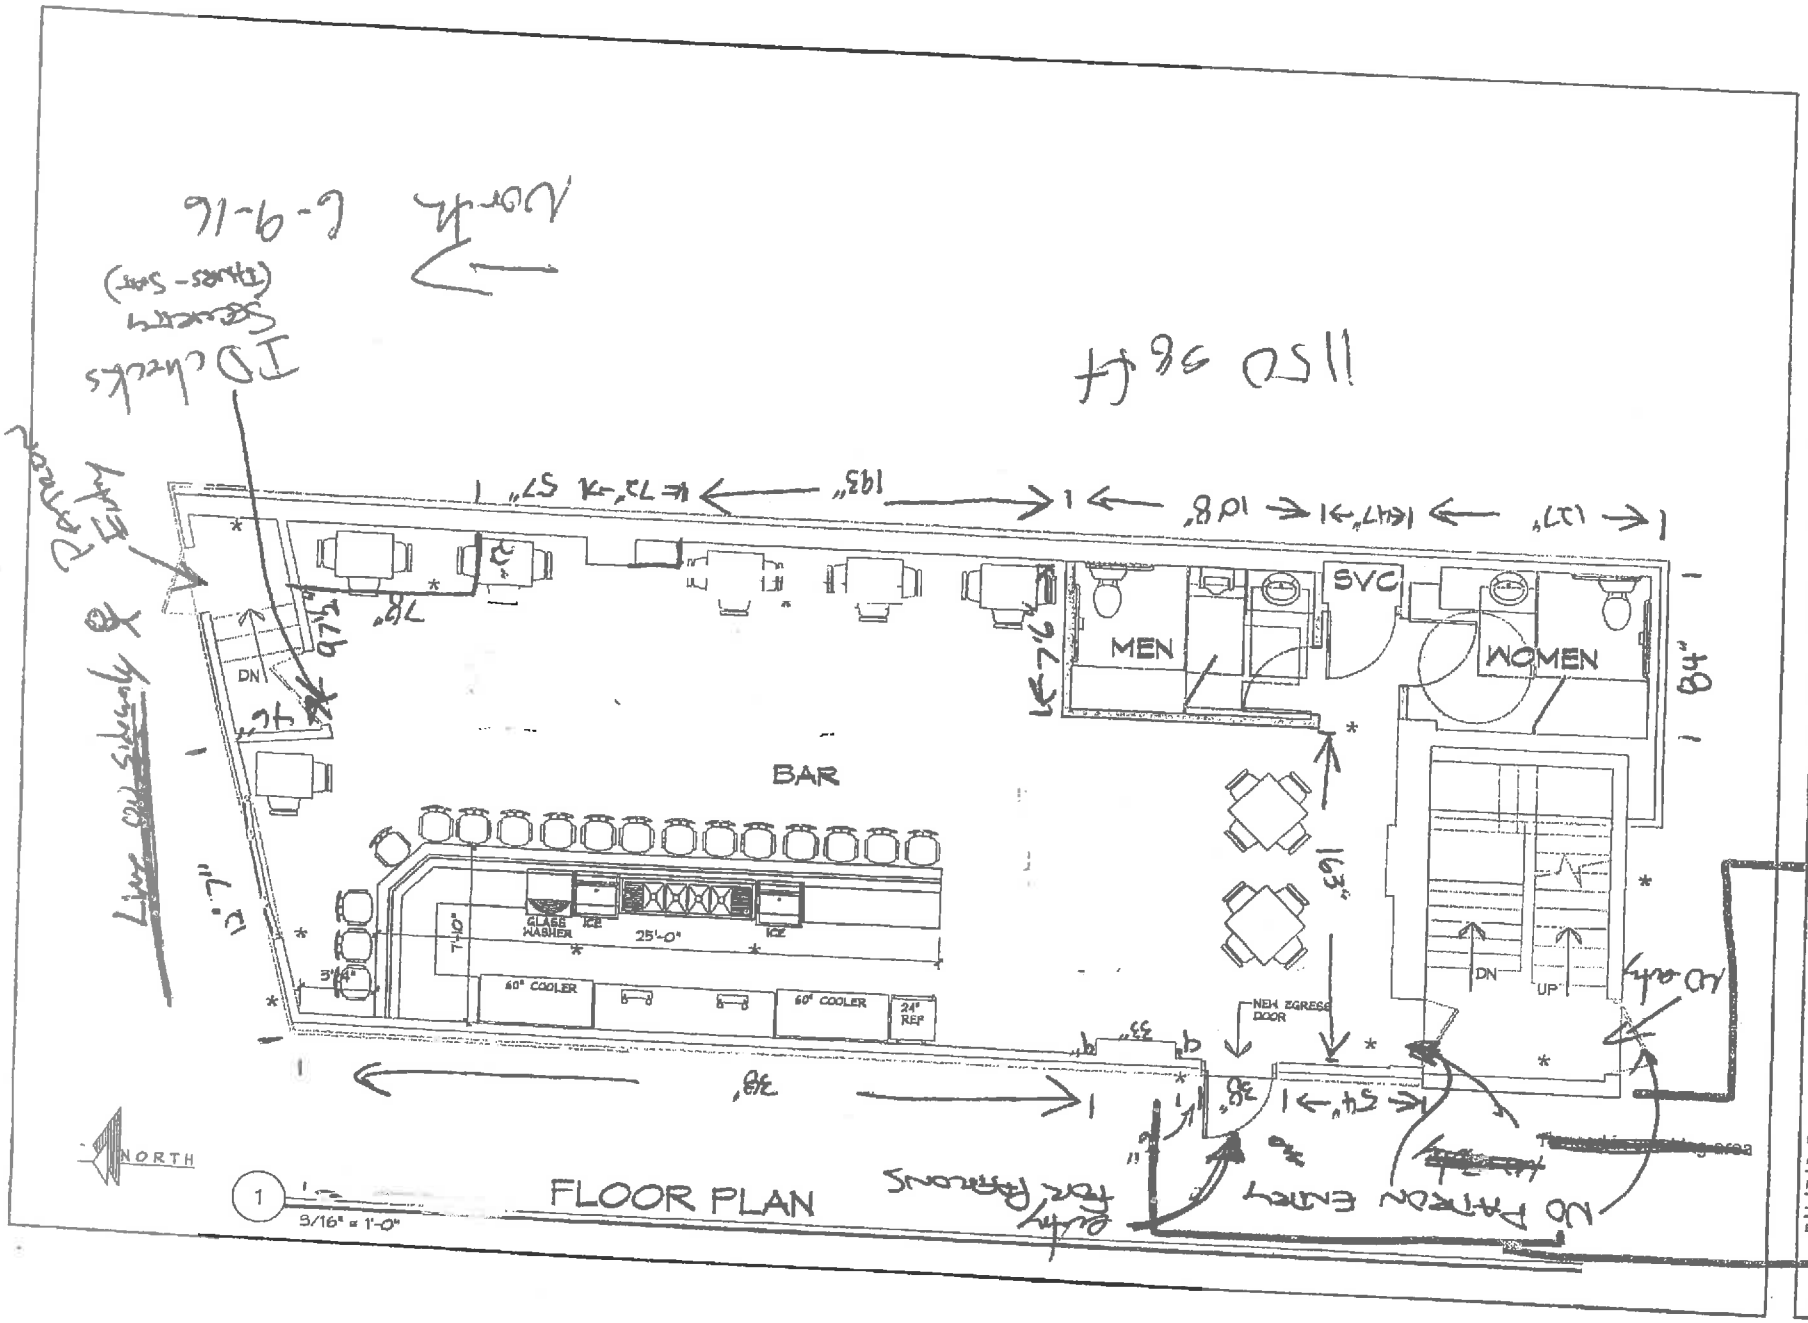
BAR
MEN
WOMEN
SVC
DN
UP
GLASS WASHER
ICE
25'-0"
60" COOLER
60" COOLER
24" REF
NEW EGRESS DOOR
NORTH
FLOOR PLAN
3/16" = 1'-0"
THE CUSTOM HOUSE LLC
ARCHITECTURE UNLIMITED
RESIDENTIAL-COMMERCIAL
1506 S. 58th STREET
WEST ALLIS, WI 53214
PHONE (414) 617-0352
Bottoms Up
7127 W. National Ave
West Allis, WI 53214
All Rights Reserved
OWNERSHIP OF DOCUMENTS
COPYRIGHT 2014
Sheet Contents
PLAN
Issued For
Date:
Drawn By:
Checked By:
Date:
Job Number:
Sheet Number

Sales on main floor, stored in basement & locked, paperwork/invoices on main level.

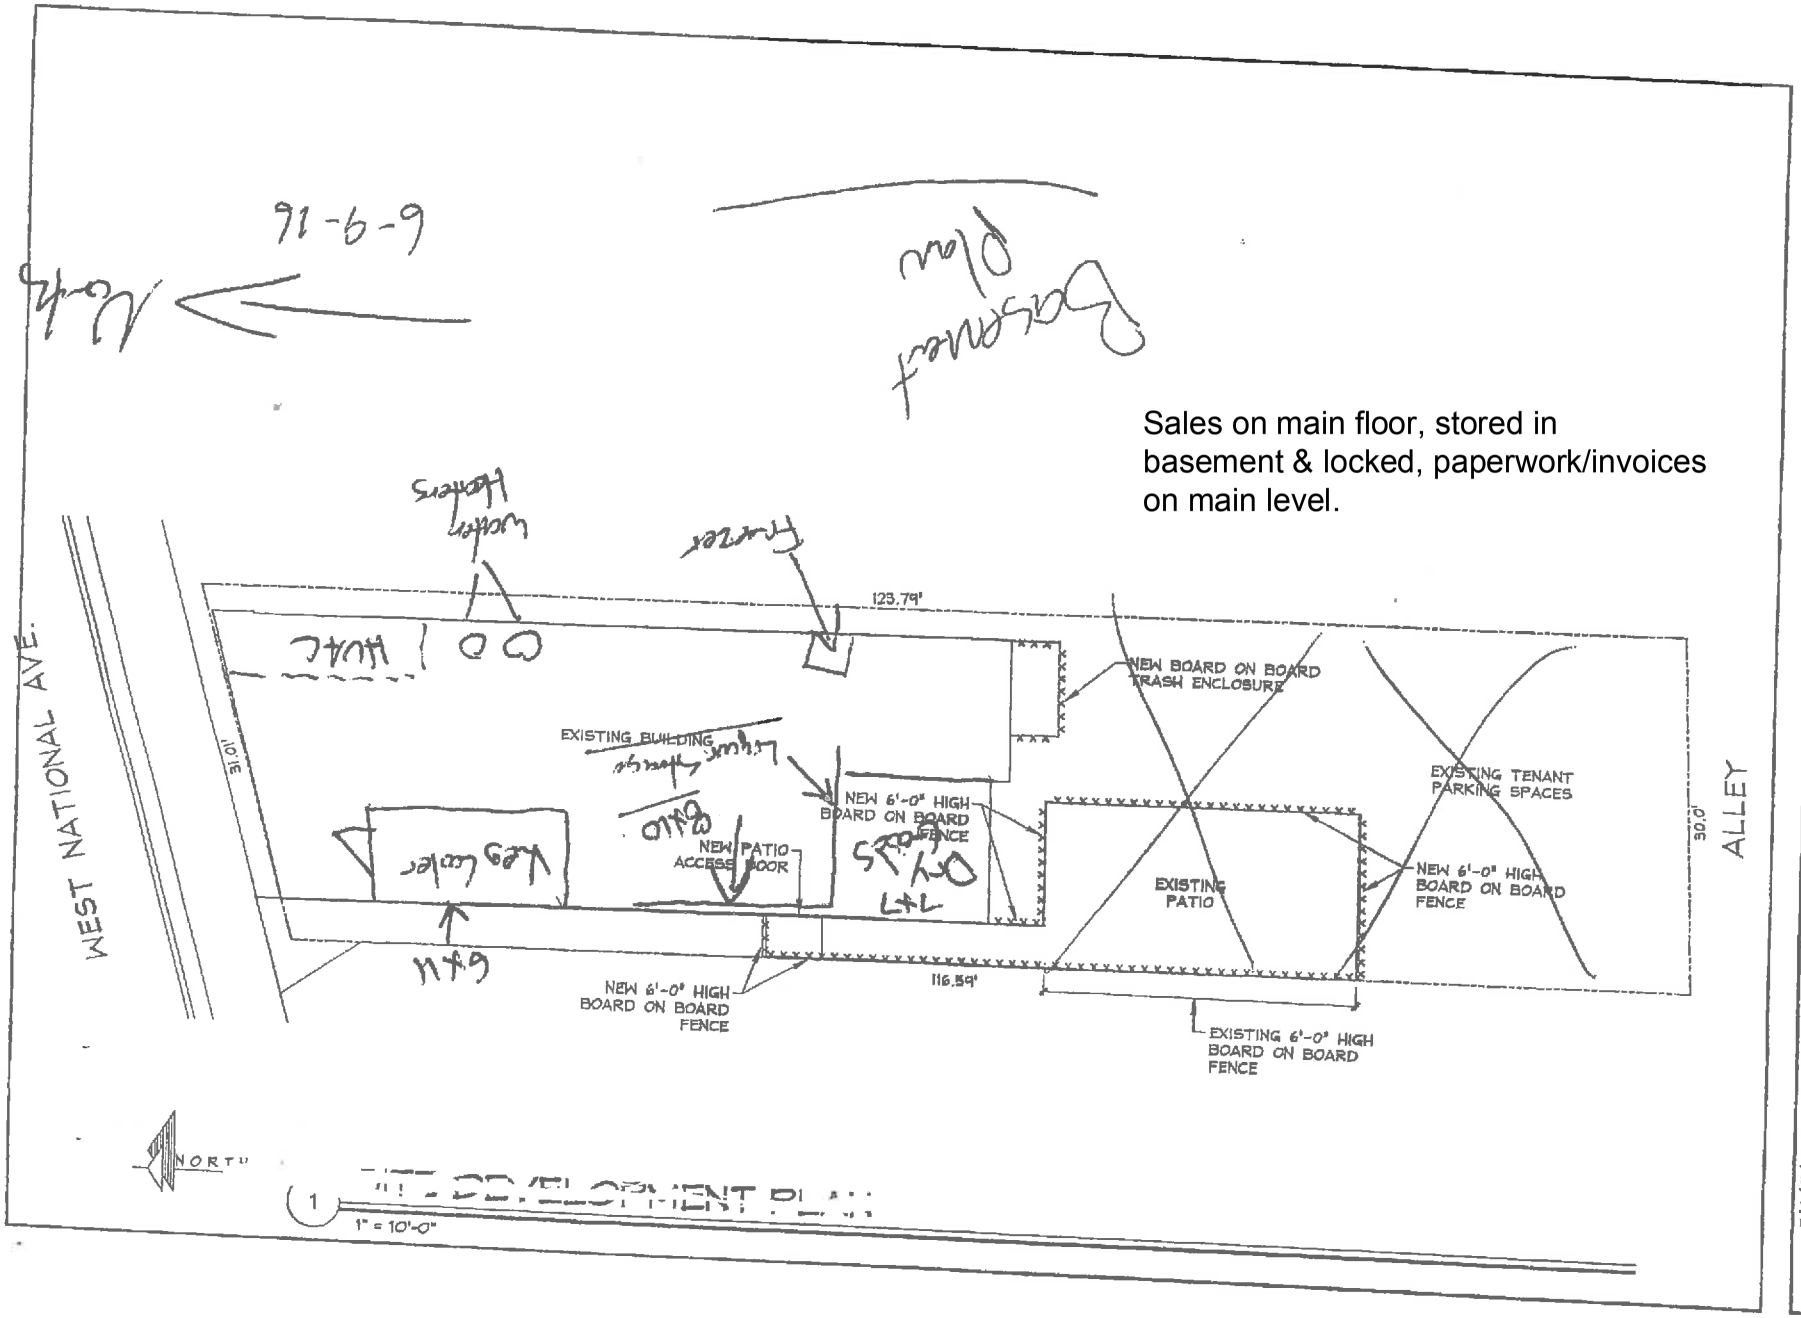

THE CUSTOM HOUSE LLC
ARCHITECTURE UNLIMITED

RESIDENTIAL-COMMERCIAL
1506 S. 58th STREET
WEST ALLIS, WI 53214
PHONE (414) 617-0352

Bottoms Up
7127 W. National Ave
West Allis, WI 53214

All Rights Reserved
OWNERSHIP OF DOCUMENTS
This document, and the ideas and design incorporated herein, as an instrument of professional service, is the sole property of The Custom House LLC, and is not to be used in whole or in part for any other project or purpose without the expressed written authorization of The Custom House LLC.
COPYRIGHT 2014

Sheet Contents
SITE

Issued For: PROLIM
Date: 13 Jan, 2014

Drawn By: DG
Checked By: DG
Date: 01 Jan, 2014
Job Number: 14.024
Sheet Number
C 1