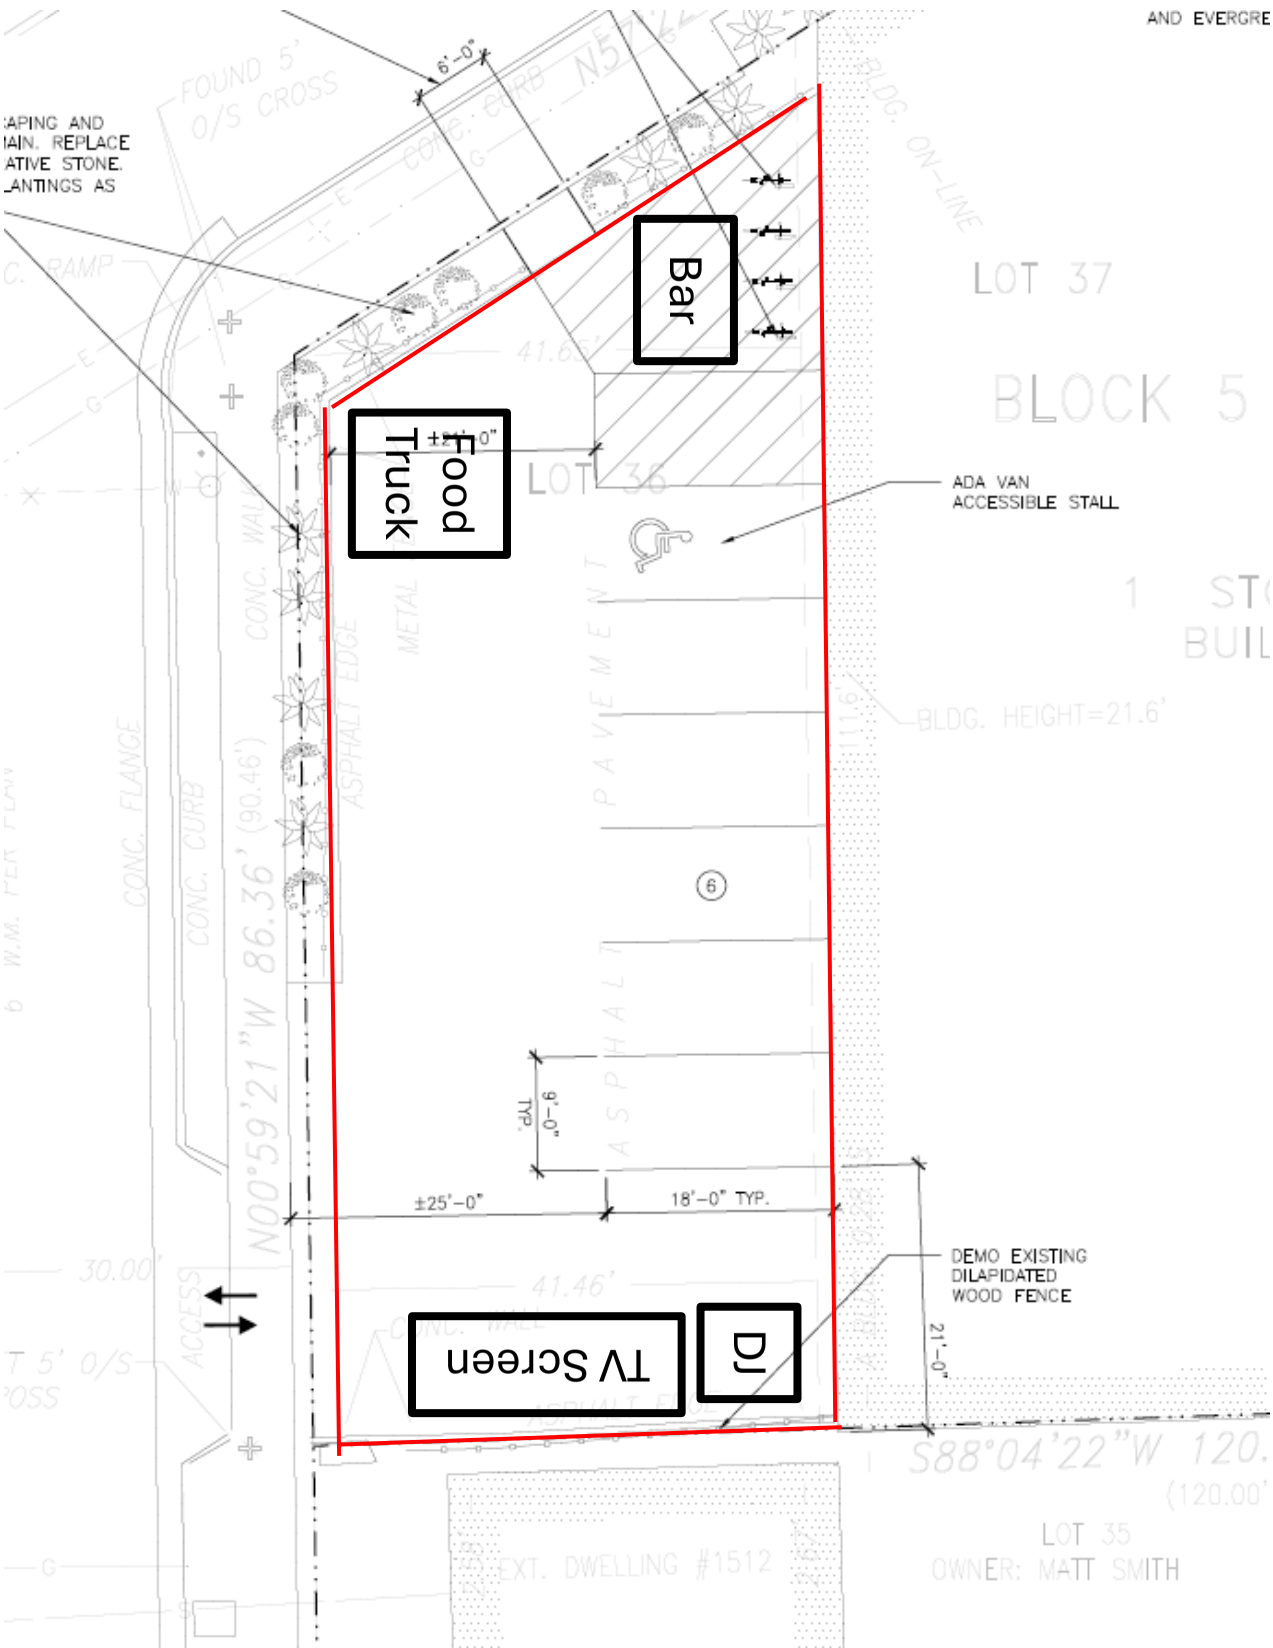
Bar
Food Truck
TV Screen
DJ
ADA VAN ACCESSIBLE STALL
DEMO EXISTING DILAPIDATED WOOD FENCE
±25'-0"
18'-0" TYP.
9'-0" TYP.
21'-0"
6'-0"
LOT 37
BLOCK 5
LOT 36
LOT 35
BLDG. HEIGHT=21.6'
AND EVERGRE