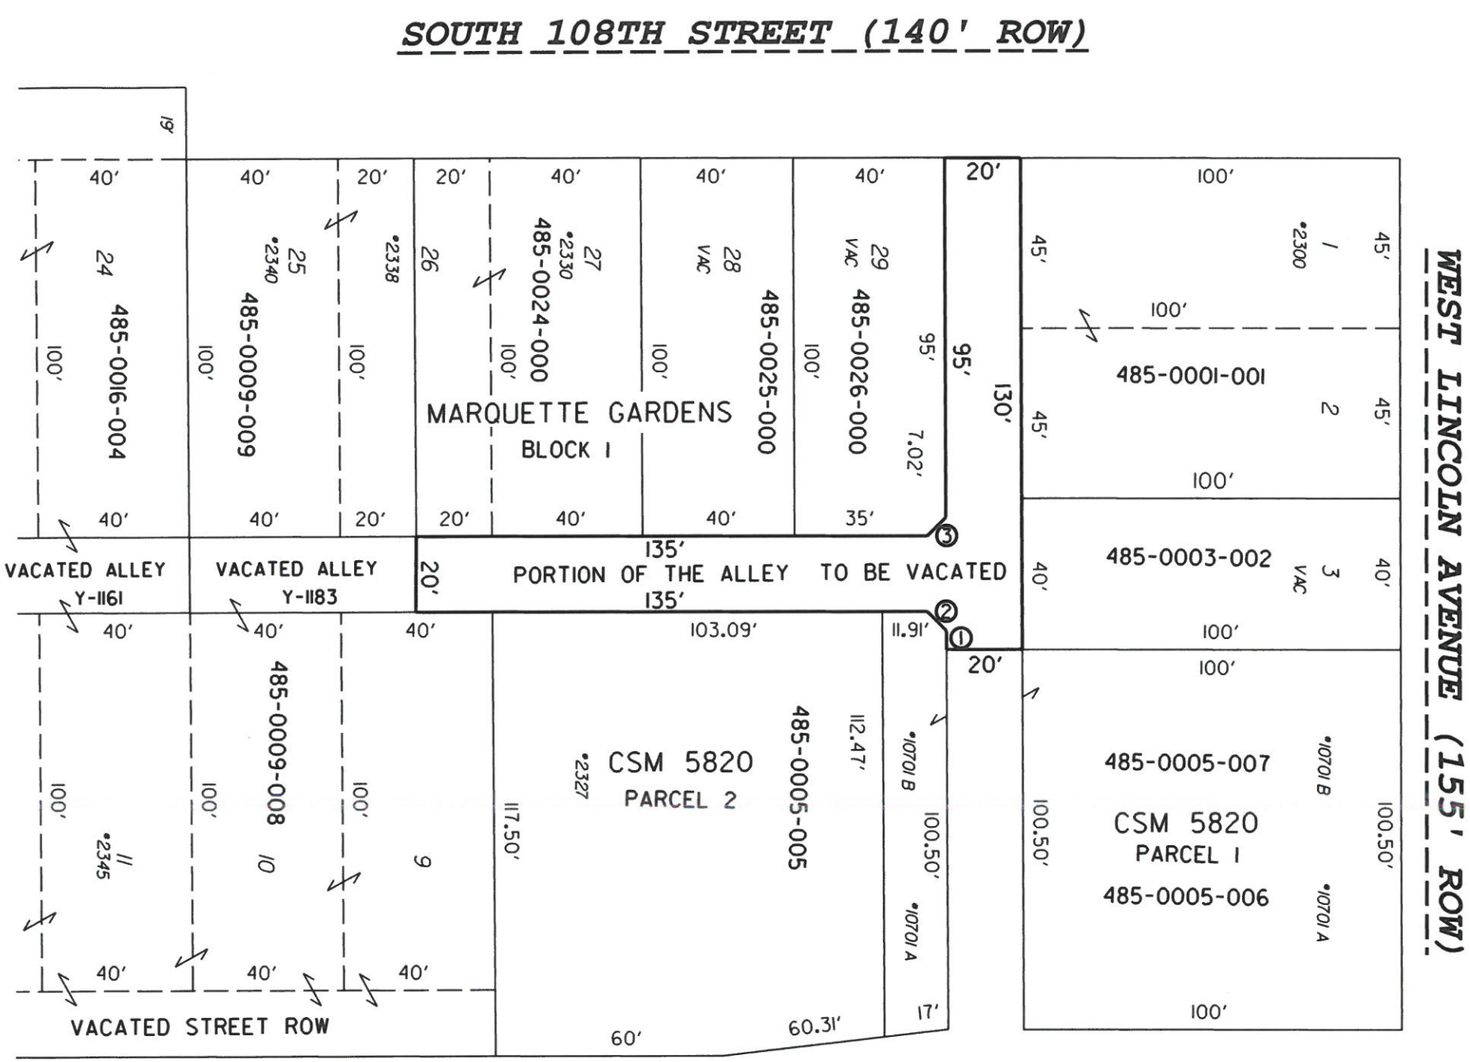

①	5.00'
②	7.12'
③	7.02'

DESCRIPTION & LOCATION

That portion of a public alley adjacent to Lots 1, 2, 3, 9, 26, 27, 28, 29 in Block 1 of Marquette Gardens subdivision and Parcel 2, Certified Survey Map No. 5820, being a duly recorded subdivision of a portion of the Northwest 1/4 of Section 8, Township 6 North, Range 21 East, in the City of West Allis, Milwaukee County, State of Wisconsin, more particulary described as follows:

Commencing at the Northwest corner of Parcel 1, Certified Survey Map No. 5820; thence Southerly, 100.00 feet to the North right-of-way line of public alley and Point of Beginning; thence Southerly, 20.00 feet; thence Westerly, 5.00 feet; thence Southwesterly, 7.12 feet; thence Southerly, 135.00 feet along the East righ-of-way line of said public alley; thence Westerly, 20.00 feet to the Southeast corner of Lot 26 and West right-of-way line of said public alley; thence Northerly, 135.00 feet along said West line; thence Northwesterly, 7.02 feet; thence Westerly, 95.00 feet along South right-of-way line of said public alley to the East right-of-way line of South 108th Street; thence Northerly, 20.00 feet along said East line to the North right-of-way line of said public alley; thence Easterly, 130.00 feet along said North line to the Point of Beginning.

DOCUMENT NO.		REEL	IMAGE	ACQUIRED

SCALE 1"=40' QTR. SEC. NO. 485
DRAWN BY L.K. CHECKED BY L.K.
DESCRIPTION BY L.K.
SURVEY

REVISIONS

City of West Allis
Engineering Department

ALLEY VACATION
South of W. Lincoln Avenue
Between S. 107th St. and S. 108th St.

APPROVED: CITY ENGINEER

DATE 03-5-19 FILE NO. Y-1194